


1022 MAIN FLOOR


965 BASEMENT

353 BONUS ROOM


2,340 SQUARE FEET = 217.4 SM

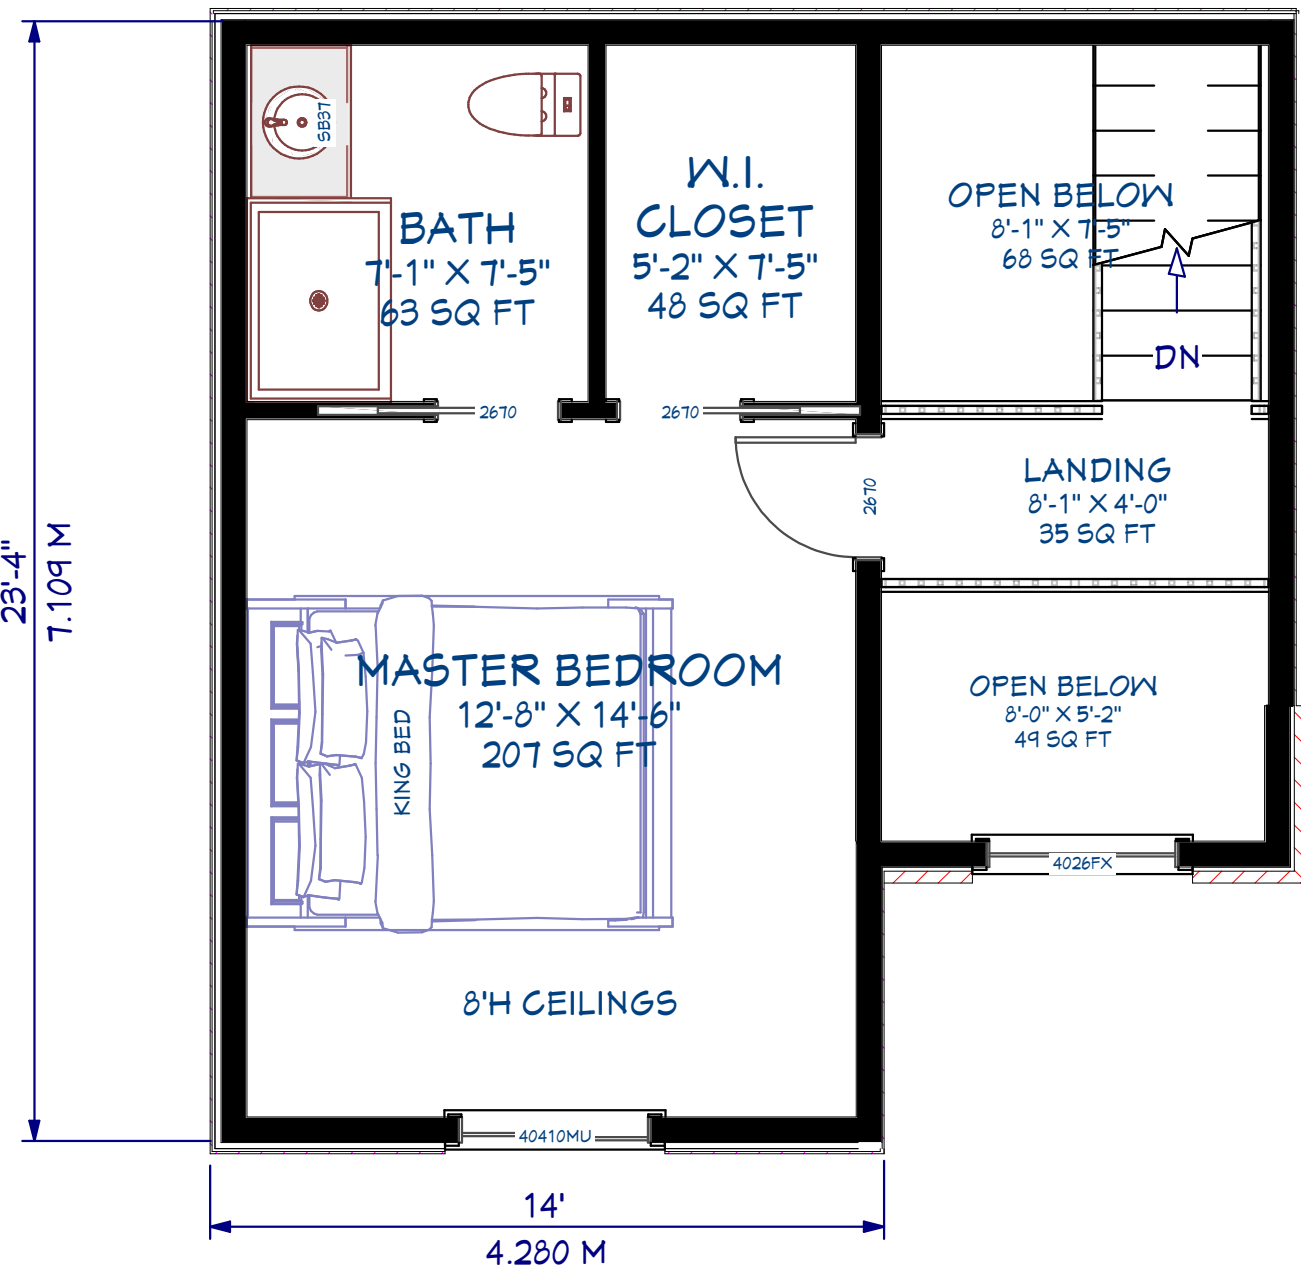

LIVING AREA
353 SQ FT
BONUS ROOM

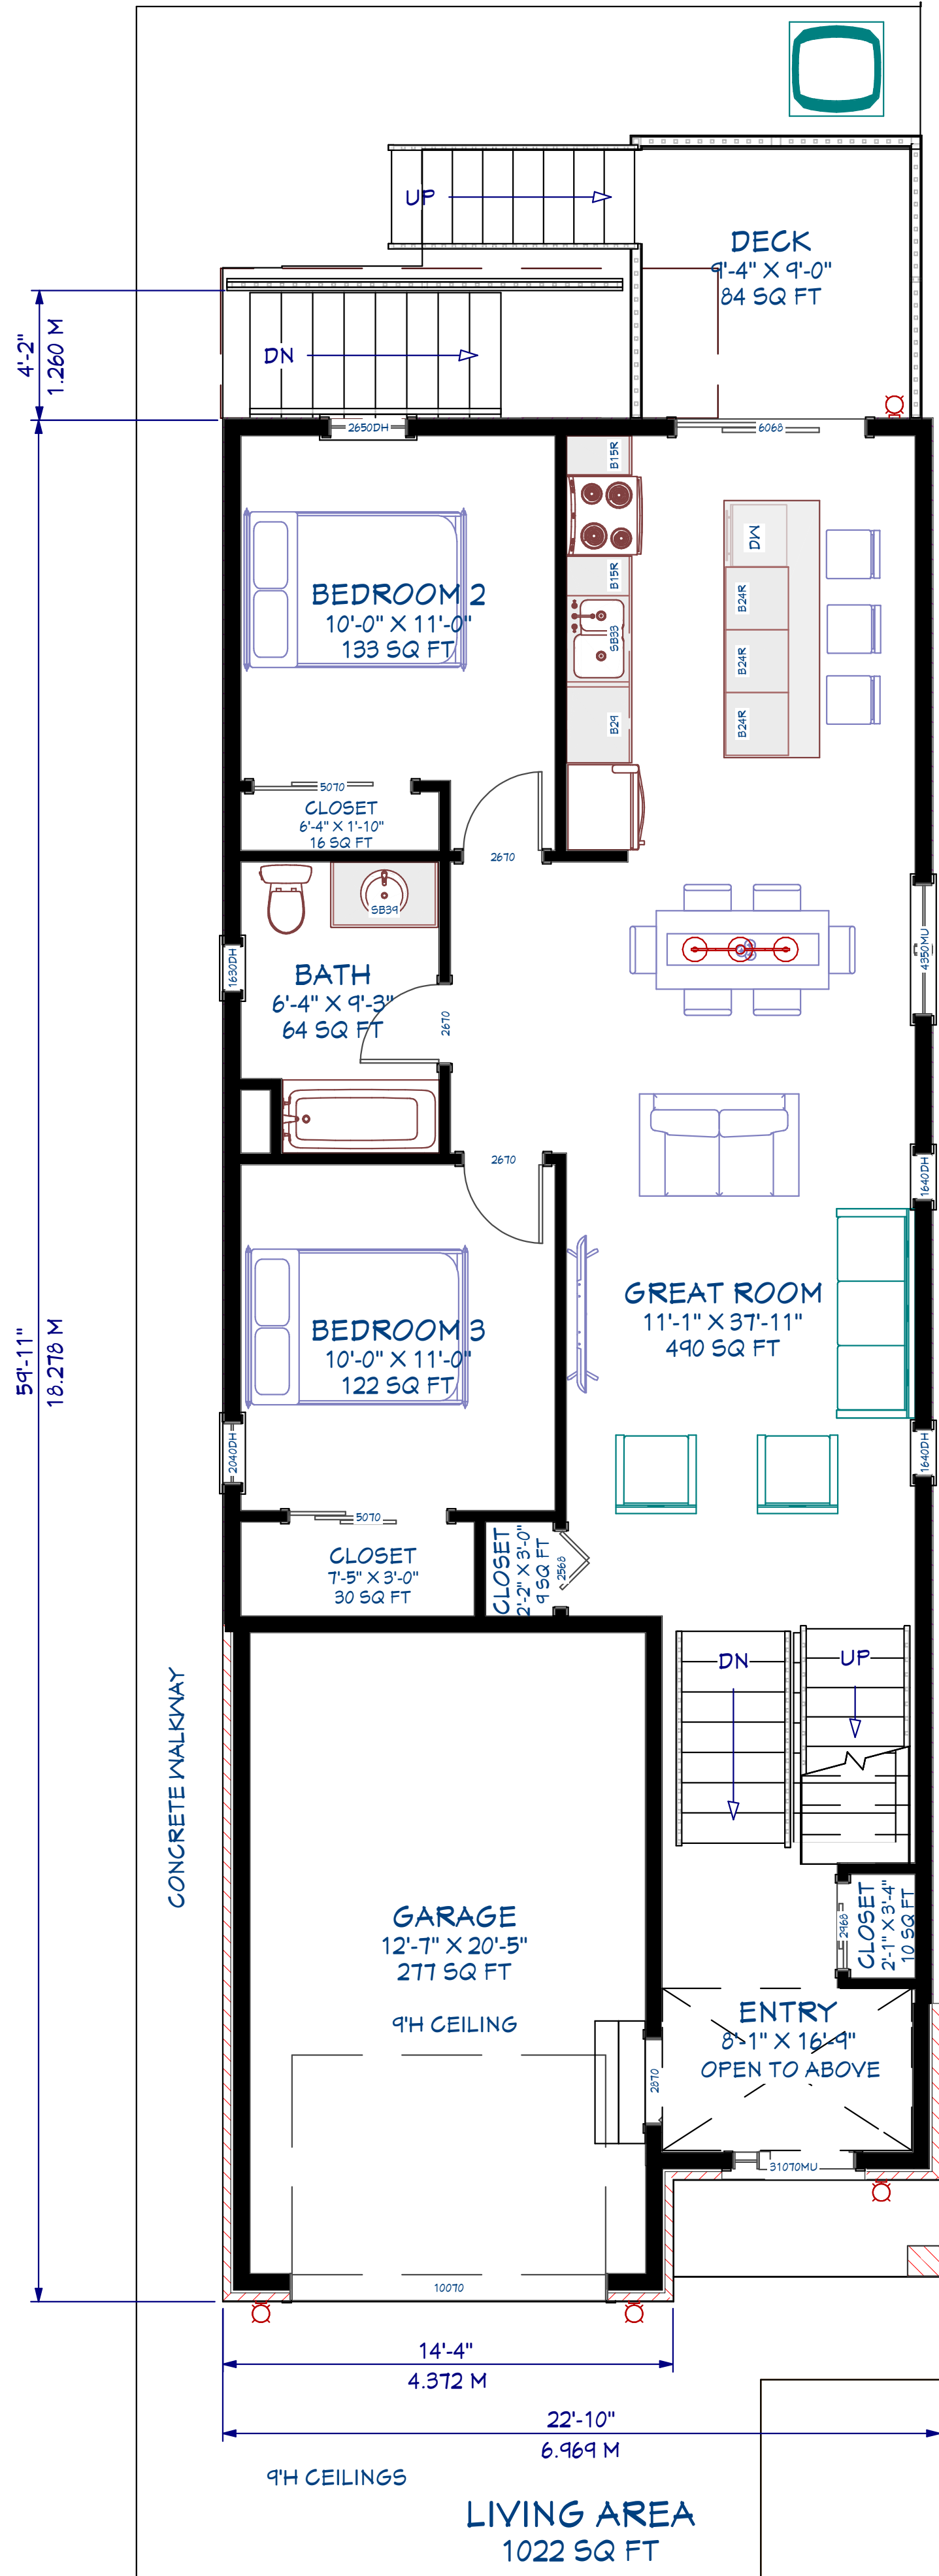

MAIN FLOOR PLAN

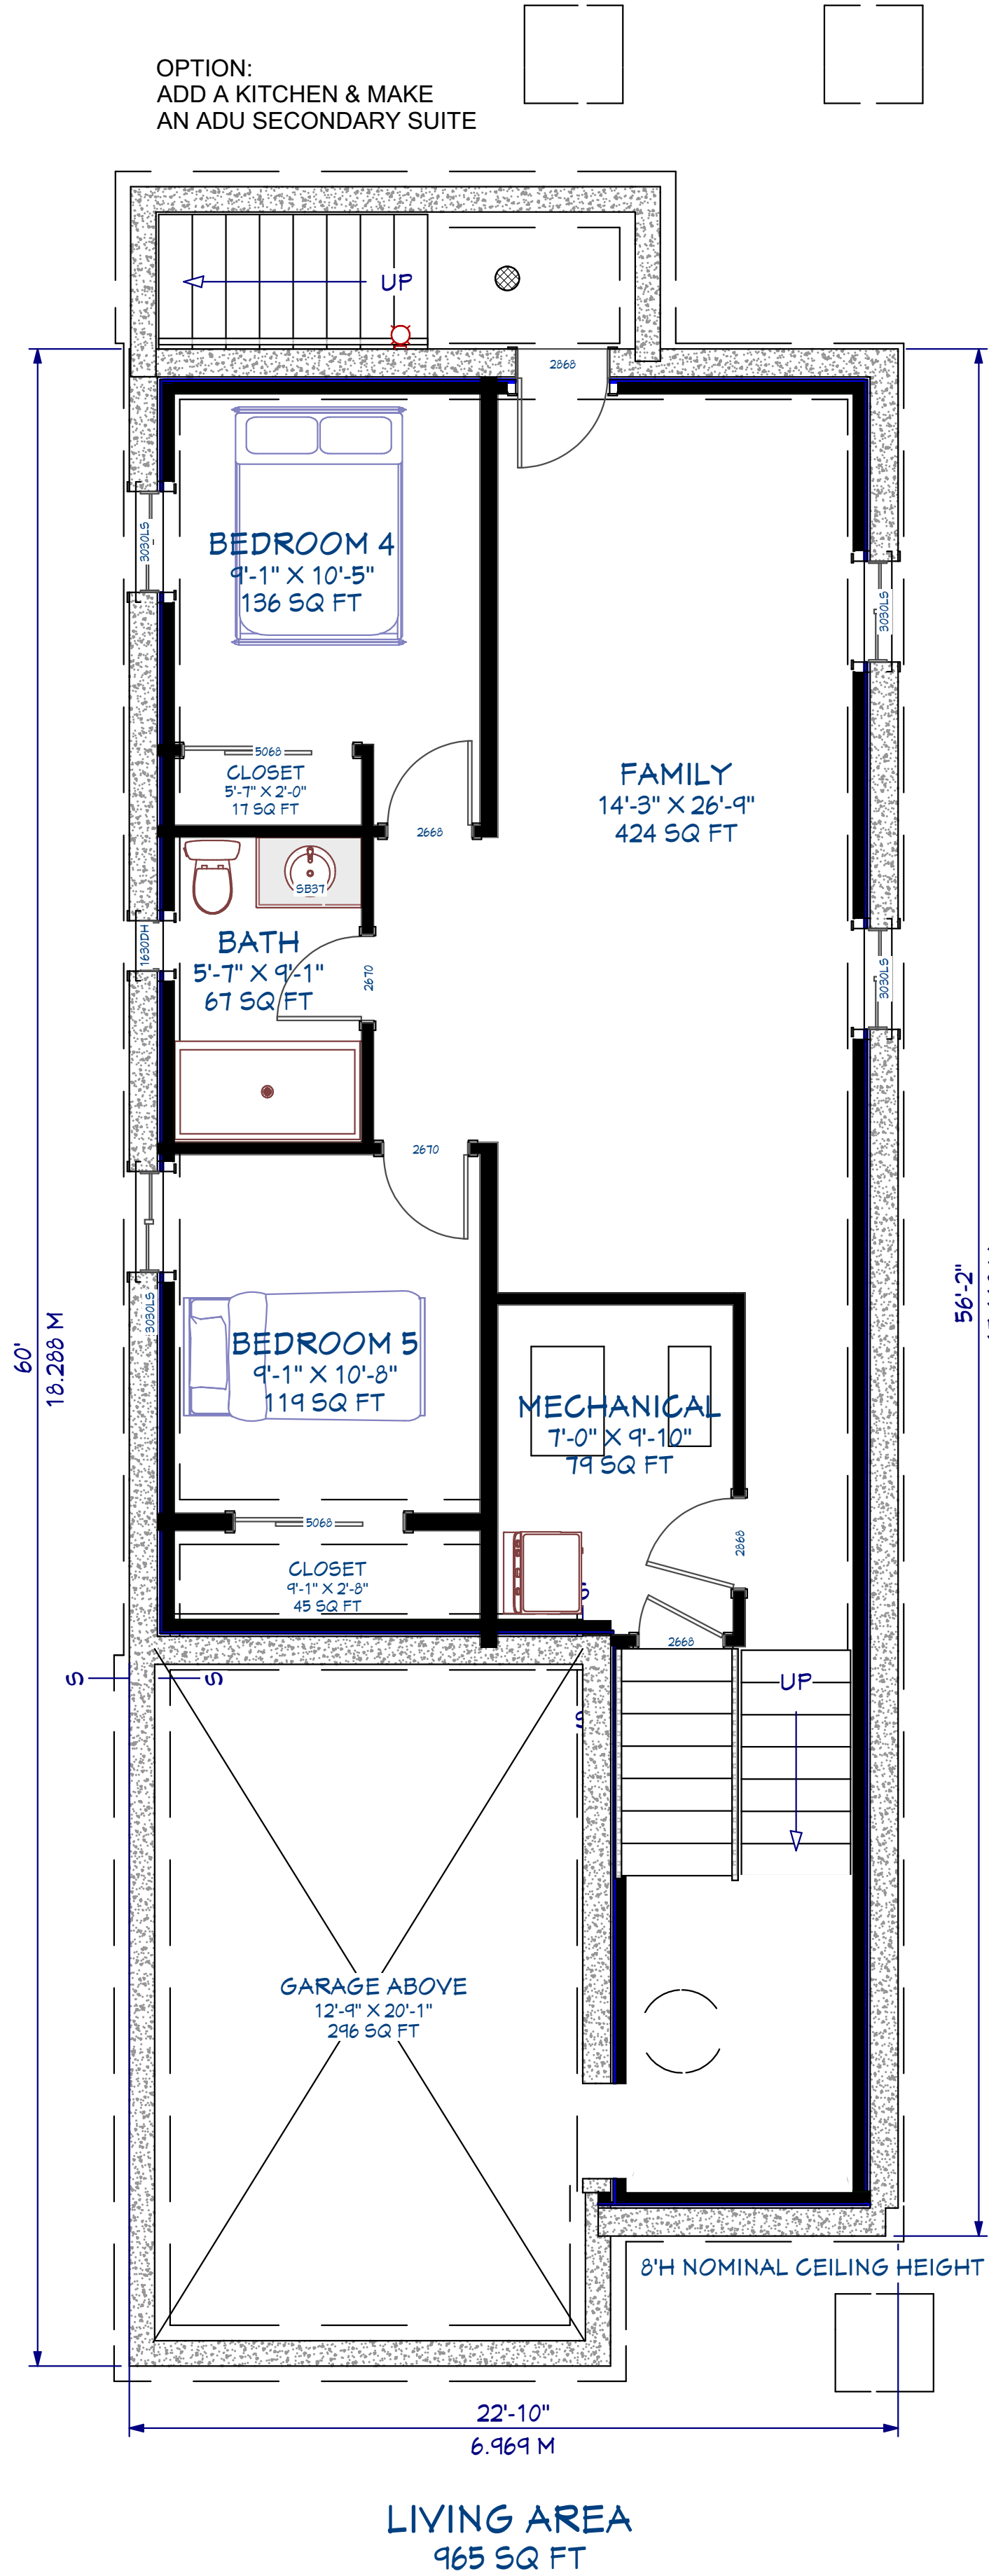

LIVING AREA
965 SQ FT
BASEMENT PLAN



07			
06			
05			
04			
03			
02			
01			
NO.	LETTER	REVISION LEVEL	DATE YMD

NEW HOME OWNER:

BUILDER: ASI DEVELOPMENTS INC.

PROJECT DESCRIPTION:

NEW SINGLE DETACHED HOME
5 BEDROOMS & 3 BATHS

BUILDING SITE:

306 FOCH AVE.,
WINDSOR, ONTARIO
N8X 2V9

DRAWING TITLE:

FLOOR PLANS

NOTE:
- DO NOT SCALE DRAWINGS. IT IS THE GENERAL CONTRACTOR'S RESPONSIBILITY TO CHECK & ENSURE THAT ALL MEASUREMENTS & DIMENSIONS & CONDITIONS ARE VERIFIED ON THE JOB SITE PRIOR TO QUOTING & CONSTRUCTION.
- CONSULT WITH ALL TRADES: SURVEYOR, FOUNDATION, CARPENTRY, HEATING & COOLING, PLUMBING, ELECTRICAL, WINDOWS & DOORS, ROOFING, CABINET, STAIRCASE TRADES & ANY OTHER APPLICABLE TRADE PRIOR TO CONSTRUCTION.
- ANY AND ALL DISCREPANCIES AND ADVERSE CONDITIONS ARE TO BE REPORTED TO THE GENERAL CONTRACTOR AND DESIGNER PRIOR TO CONSTRUCTION.
- ALL DRAWINGS REMAIN THE PROPERTY OF THE HOME OWNER & DESIGNER, COPYRIGHT.

RELEASED DATE: YMD 26/04/06

REVISION # A 26/04/06

TARIOR: B64440

DESIGNER: PAUL PETERSON BCIN 22417

FIRM: PAUL PETERSON BCIN DESIGNER

FILE NUMBER: 606

SCALE AS SHOWN ON EACH INDIVIDUAL SHEET. PRINT FOR FILE ONTO ARCH D SIZE PAPER BEFORE FOR PROPER ILLUSTRATION.

A-3
B-2 C-5

A. DETAIL NO.
B. LOCATION SHEET
C. DETAILED ON

2

A

SHEET #

REVISION



FRONT



REAR



ASI DEVELOPMENTS INC.
AHMED IYAD ALASI - PRESIDENT
3719 WALKER RD., UNIT 203
WINDSOR, ONTARIO
519-962-0094

07			
06			
05			
04			
03			
02			
01			
NO.	LETTER	REVISION LEVEL	DATE YMD

NEW HOME OWNER:

BUILDER: ASI DEVELOPMENTS INC.

PROJECT DESCRIPTION:
NEW SINGLE DETACHED HOME
5 BEDROOMS & 3 BATHS

BUILDING SITE:
306 FOCH AVE.,
WINDSOR, ONTARIO
N8X 2V9

DRAWING TITLE:

ELEVATIONS

NOTE:
- DO NOT SCALE DRAWINGS. IT IS THE GENERAL CONTRACTOR'S RESPONSIBILITY TO CHECK & ENSURE THAT ALL MEASUREMENTS & DIMENSIONS & CONDITIONS ARE VERIFIED ON THE JOB SITE PRIOR TO QUOTING & CONSTRUCTION.
- CONSULT WITH ALL TRADES: SURVEYOR, FOUNDATION, CARPENTRY, HEATING & COOLING, PLUMBING, ELECTRICAL, WINDOWS & DOORS, ROOFING, CABINET, STAIRCASE TRADES & ANY OTHER APPLICABLE TRADE PRIOR TO CONSTRUCTION.
- ANY AND ALL DISCREPANCIES AND ADVERSE CONDITIONS ARE TO BE REPORTED TO THE GENERAL CONTRACTOR AND DESIGNER PRIOR TO CONSTRUCTION.
- ALL DRAWINGS REMAIN THE PROPERTY OF THE HOME OWNER & DESIGNER, COPYRIGHT.

RELEASED DATE: YMD26/04/06

REVISION #	A	26/04/06
REVISION DATE: YMD		
TARION:	B64440	

DESIGNER:PAUL PETERSON BCIN 22417
paul.peterson.101@gmail.com
Cell: 226-344-9772

FIRM:PAUL PETERSON BCIN DESIGNER
BCIN 121115

FILE NUMBER:
606

SCALE AS SHOWN ON
EACH INDIVIDUAL
SHEET. PRINT FOR FILE
ONTO ARCH D SIZE
PAPER 24"X36" FOR
PROPER ILLUSTRATION.

A-3

B-2C-5

A. DETAIL NO.
B. LOCATION SHEET
C. DETAILED ON

3

A

SHEET #REVISION