

THESE PLANS MAY NOT
BE RE-USED OR COPIED
WITHOUT THE
WRITTEN PERMISSION
IN WHOLE OR IN PART
FROM PJ DESIGNS

Revisions:

DRAWING:
PERMIT DRAWINGS

ADDRESS
1667 PIERRE AVENUE
WINDSOR, ON

CLIENT:
ASI DEVELOPMENTS


Drawn By:
Peter Najem
(BCIN: 114534)

Issued By:
PJ DESIGNS
FIRM BCIN: 202901
Date: 2026-08-31
226-975-4281




Sheet Number:
A2
Scale: As Indicated


INFO@PJCONSTRUCTION.CA

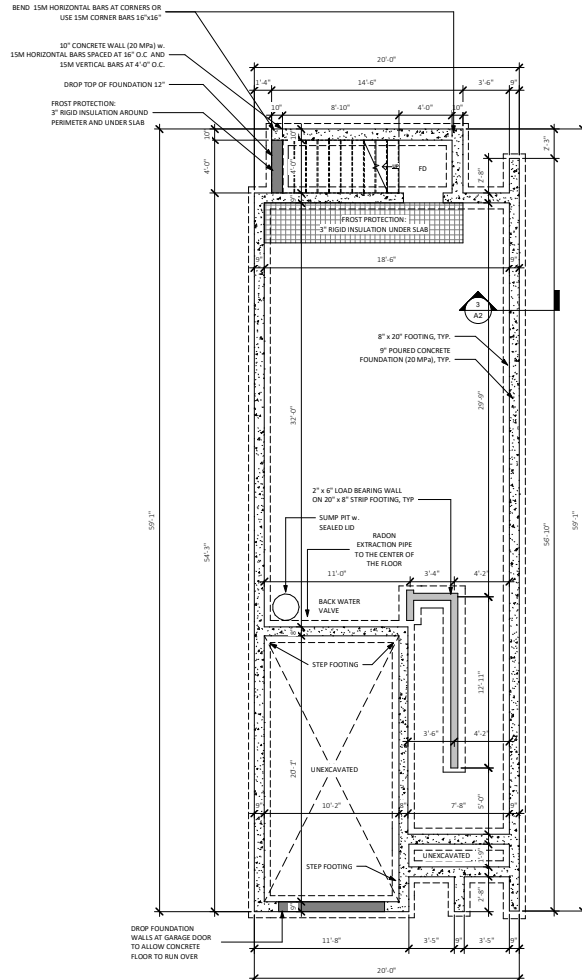

① B.O Footing
1/4" = 1'-0"

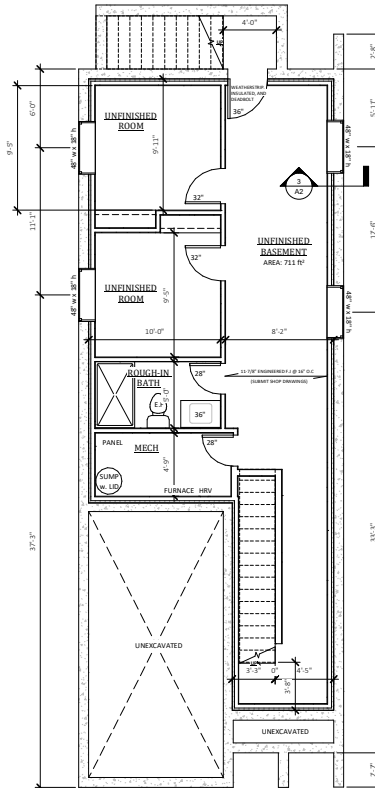

② Foundation Plan
1/4" = 1'-0"

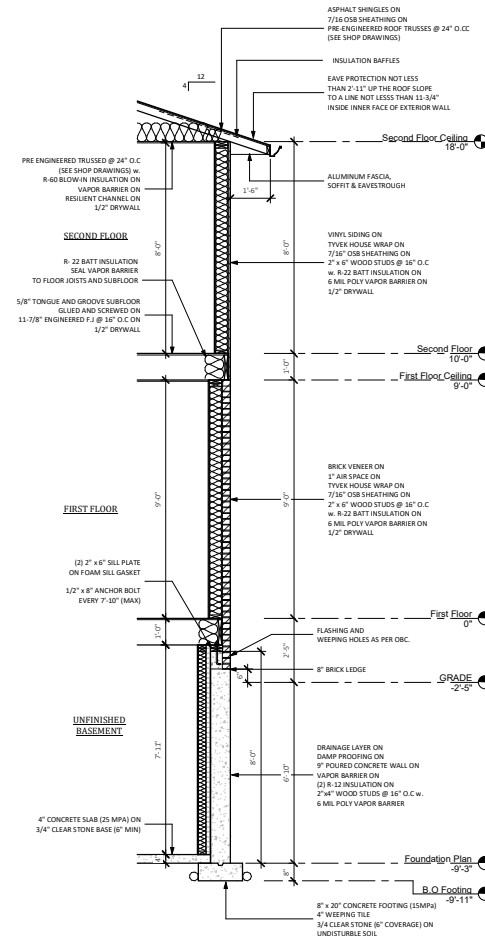

③ Typical Section
1/2" = 1'-0"

THESE PLANS MAY NOT
BE RE-USED OR COPIED
WITHOUT THE
WRITTEN PERMISSION
IN WHOLE OR IN PART
FROM PJ DESIGNS

Revisions:

DRAWING:
PERMIT DRAWINGS

ADDRESS
1667 PIERRE AVENUE
WINDSOR, ON

CLIENT:
ASI DEVELOPMENTS




Drawn By:
Peter Najem
(BCIN: 114534)

Issued By:
PJ DESIGNS
FIRM BCIN: 202901
Date: 2026-08-31
226-975-4281



Sheet Number:
A3
Scale: 1/4" = 1'-0"

INFO@PJCONSTRUCTION.CA

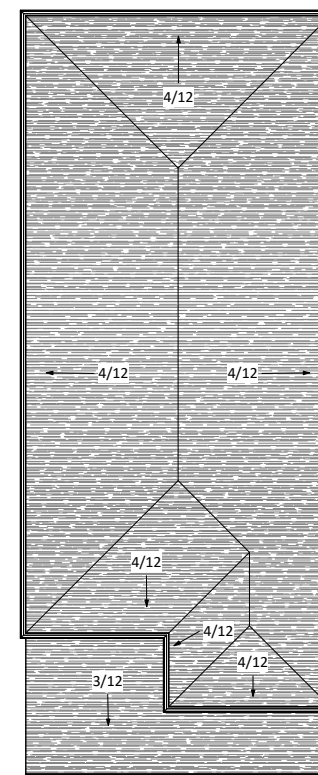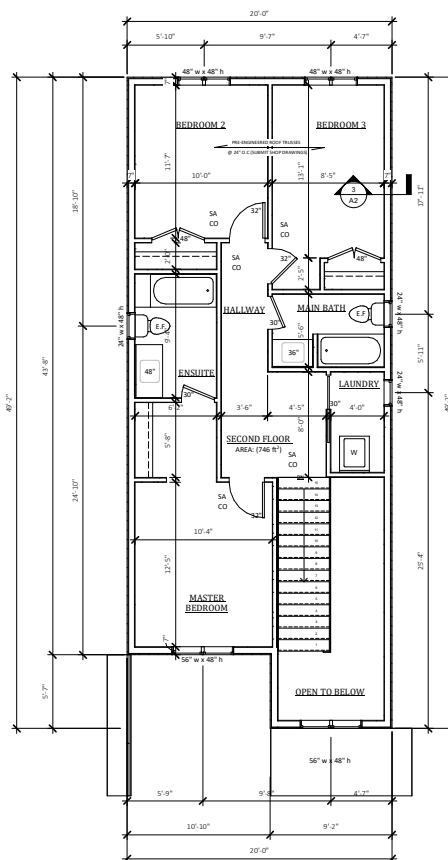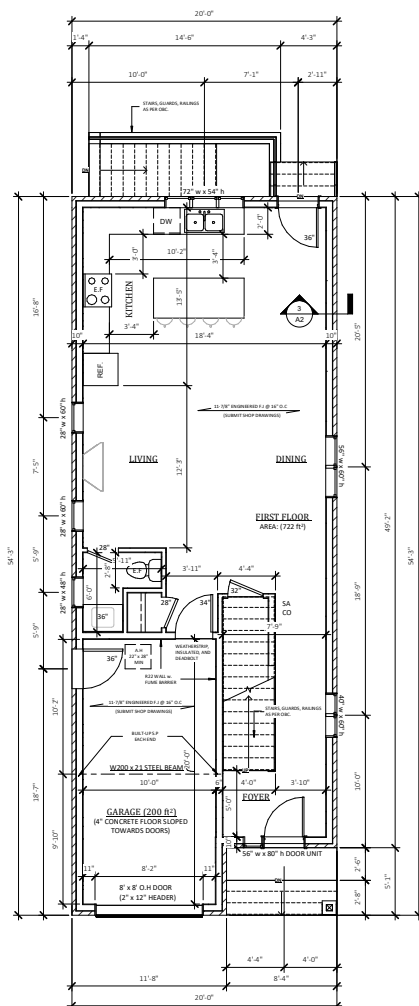

THESE PLANS MAY NOT
BE RE-USED OR COPIED
WITHOUT THE
WRITTEN PERMISSION
IN WHOLE OR IN PART
FROM PJ DESIGNS

Revisions:

DRAWING:
PERMIT DRAWINGS

ADDRESS
1667 PIERRE AVENUE
WINDSOR, ON

CLIENT:
ASI DEVELOPMENTS

Drawn By:
Peter Najem
(BCIN: 114534)

Issued By:
PJ DESIGNS
FIRM BCIN: 202901
Date: 2026-08-31
226-975-4281




Sheet Number:
A4
Scale: As Indicated

INFO@PJCONSTRUCTION.CA



② West
1/4" = 1'-0"

Table 9.10.14.4. DATA MATRIX (sqft)		
	PROPOSED	1.2m DISTANCE ALLOWABLE
AREA OF WEST WALL	985	
AREA OF EXPOSED FACES	51.3	
TOTAL AREA OF UNPROTECTED OPENINGS %	5.2%	7%

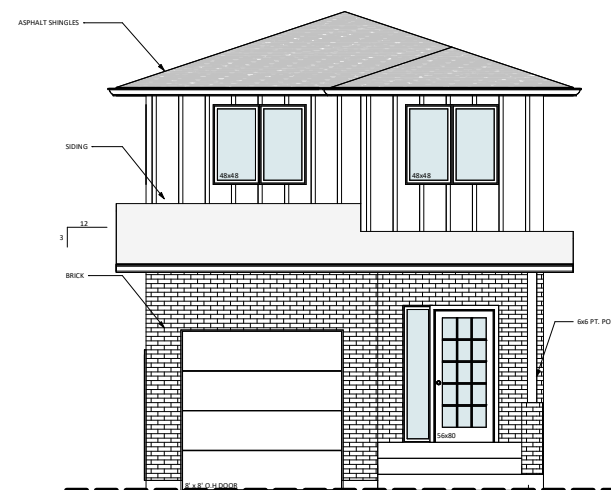

④ Front
3/8" = 1'-0"



③ Back
3/8" = 1'-0"



① East
1/4" = 1'-0"

Table 9.10.14.4. DATA MATRIX (sqft)		
	PROPOSED	1.2m DISTANCE ALLOWABLE
AREA OF EAST WALL	979.65	
AREA OF EXPOSED FACES	67.9	
TOTAL AREA OF UNPROTECTED OPENINGS %	6.9%	7%