


SCHEMATIC FLOOR PLAN

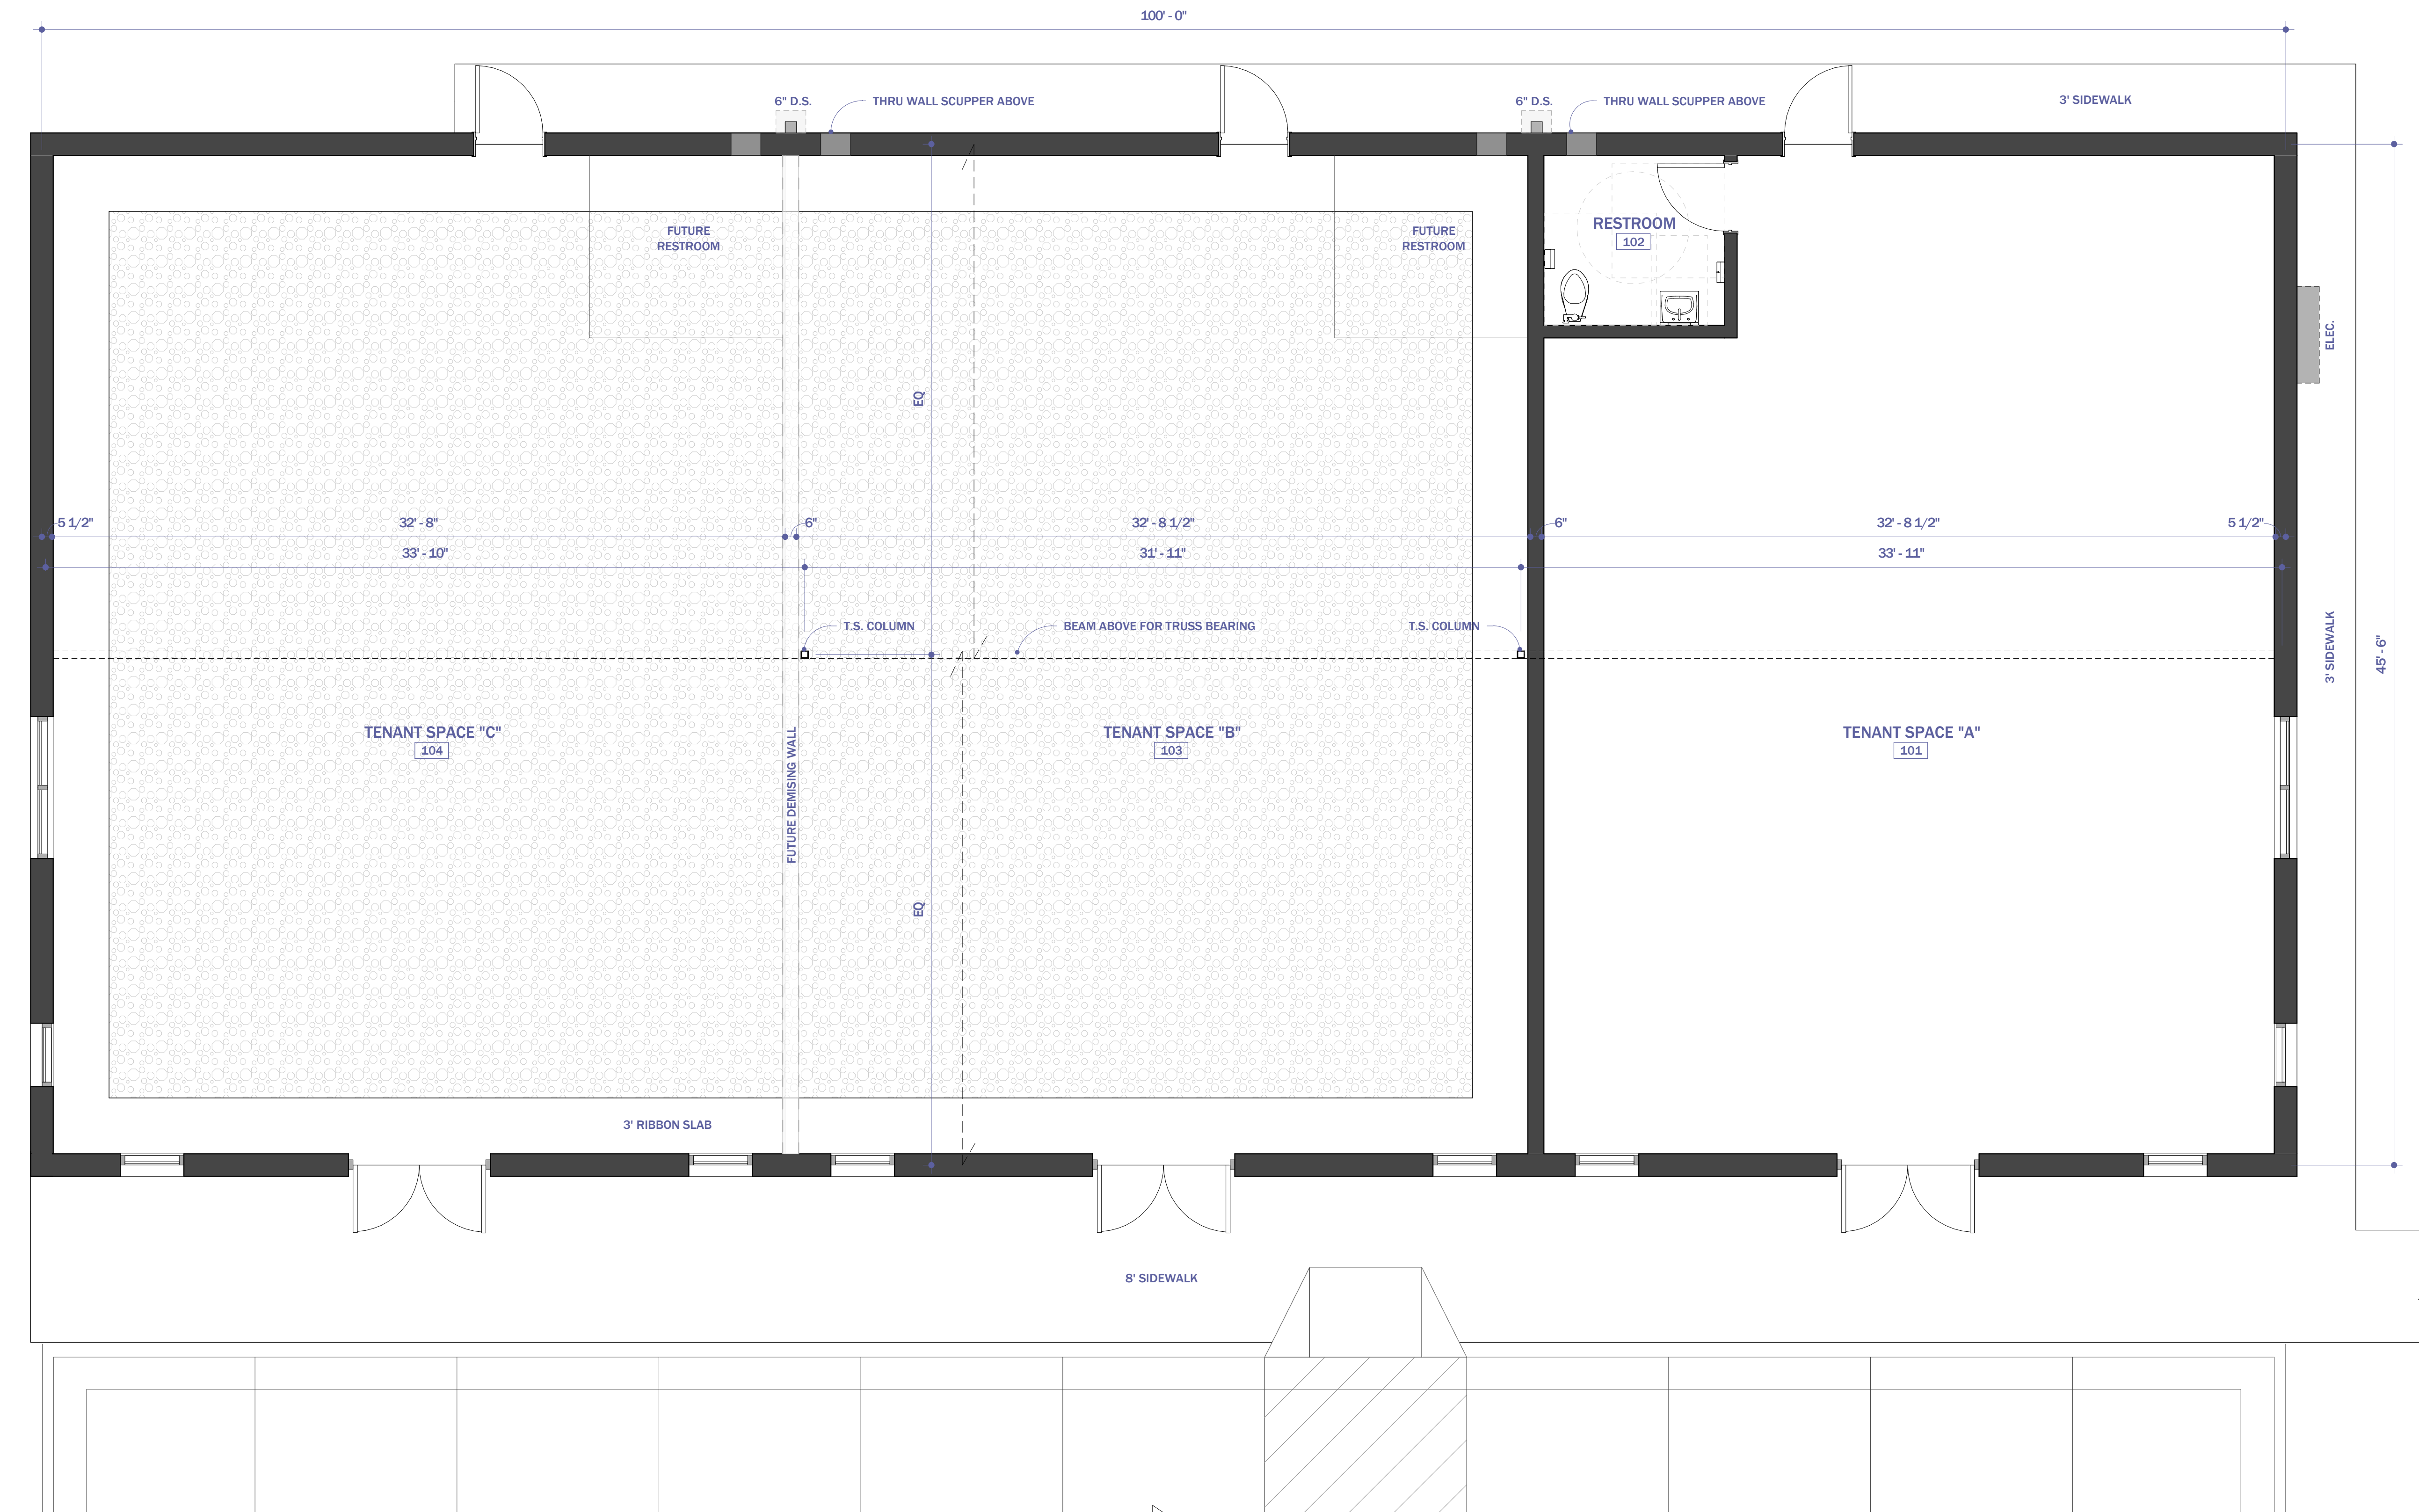

1 FIRST FLOOR PLAN
SCALE: 1/4" = 1'-0"

JUNE 5 2026

© 2026 - eDEN WORKSHOP, LLC

NEWNAN CROSSING EAST

1466 NEWNAN CROSSING BLVD E, NEWNAN, GEORGIA 30265