save:1!9/2025 9:07 AM jacoba plot:12/17/2025 1:30 PM jeffrey silberman file:u:\2023\23-059_or_astoria_clatsop-care-center-health-district\3-arch\a2.1-reference first floor plan.dwg A2.1

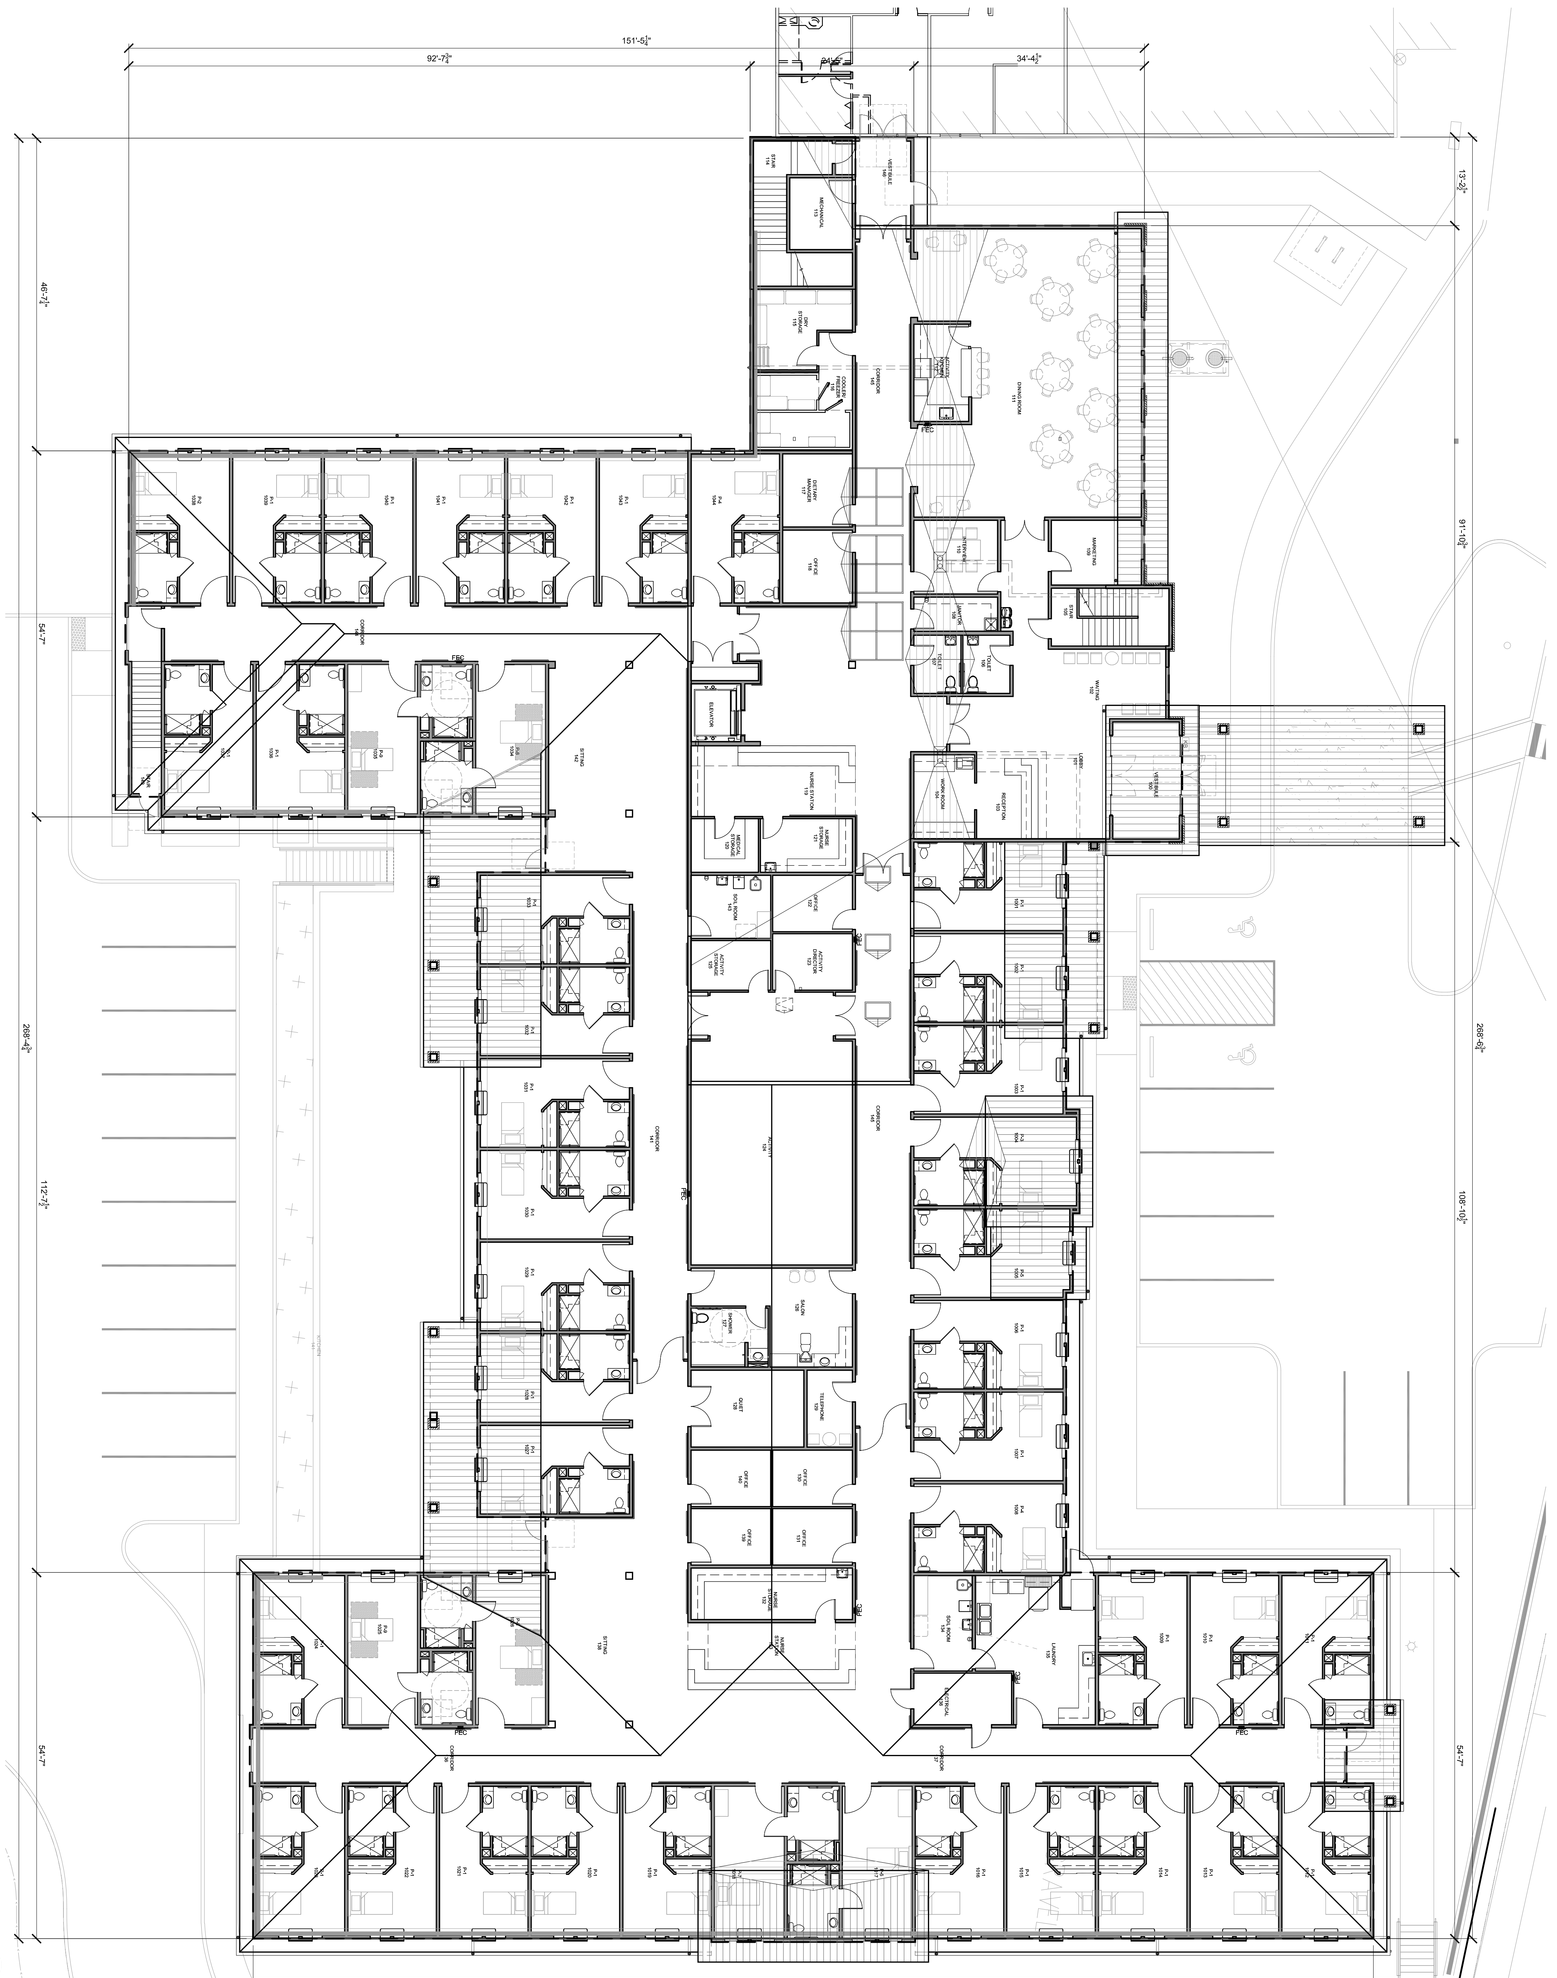

1 A2.1 FIRST FLOOR REFERENCE PLAN
SCALE: 3/32" = 1'-0"

19113/26

SHEET	REVISED DATE	DATE
A2.1		

©2025 Lenity Architecture, Inc.

FIRST FLOOR REFERENCE PLAN

CLATSOP CARE
SKILLED NURSING
BUILDING ADDITION
947 OLNEY AVE, ASTORIA, OR 97103

lenity
architecture, inc.
3150 Kettle Court SE, Salem, Oregon 97301
P 503 399 1090 F 503 399 0565 W lenityarchitecture.com