
Elite arena floor plan

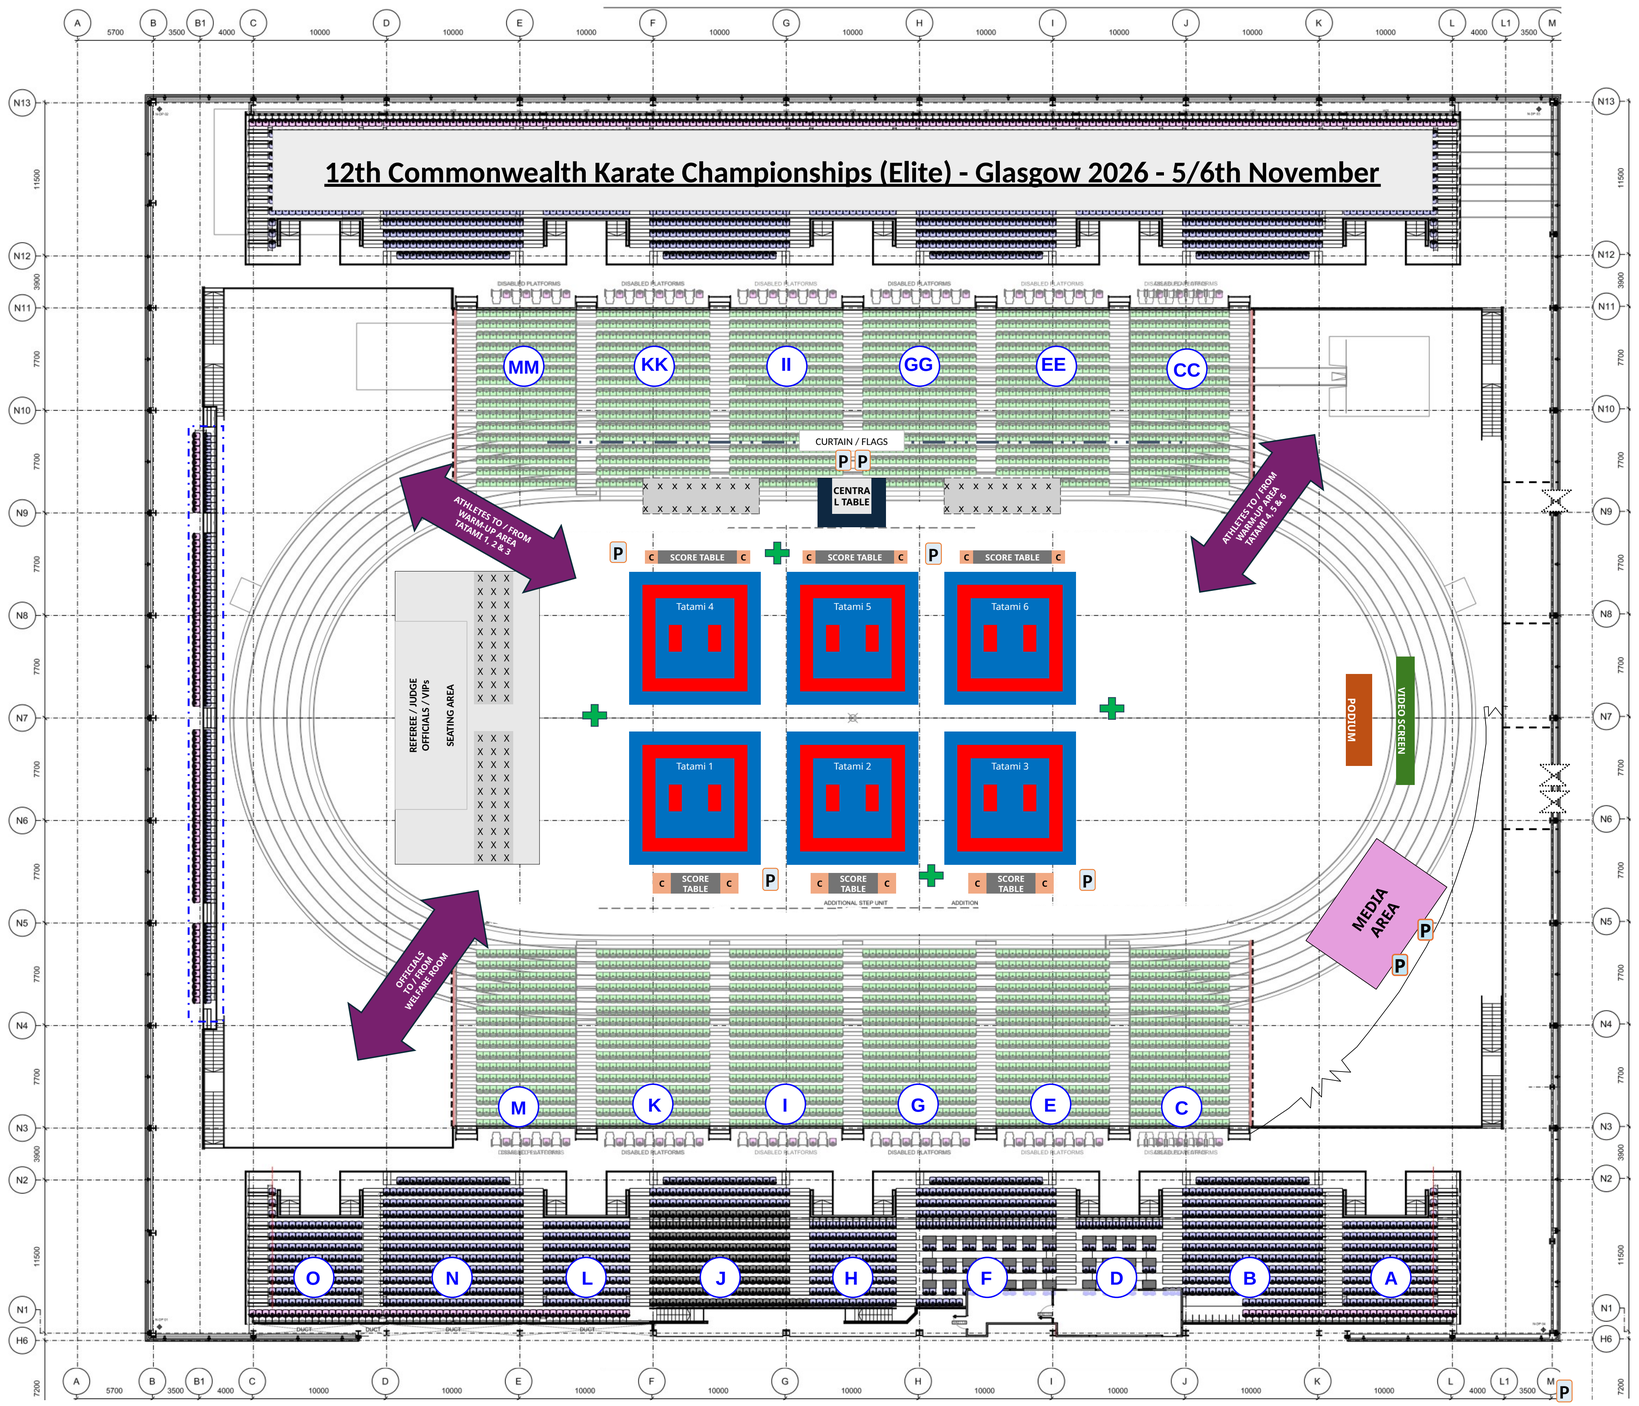

Location	Arena all seating		
Project			
Title			
Scale	1:200 A1	**Date**	
No.		**Rev No.**	0