
Club arena floor plan

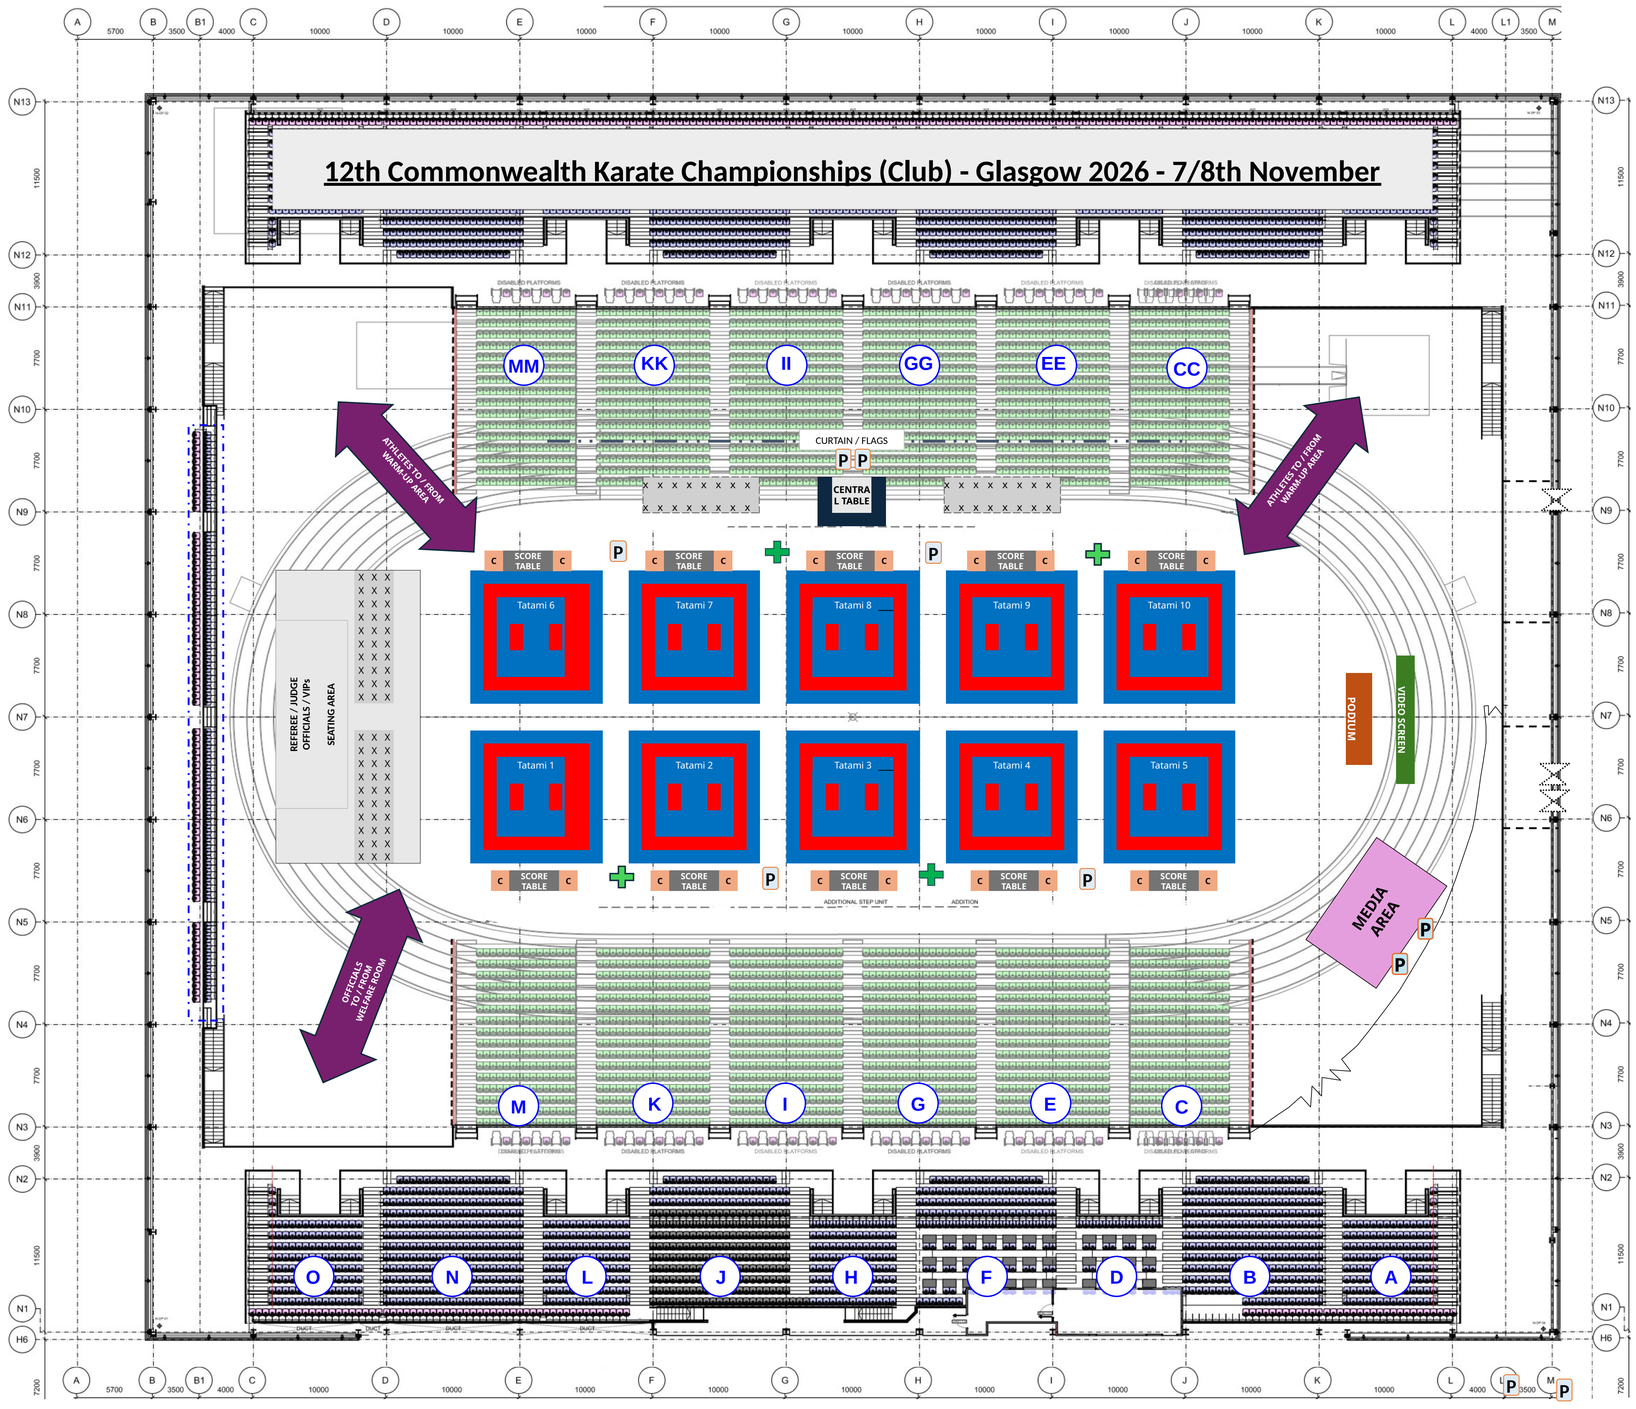

LEGEND

- FIRST AID
- P — POWER OUTLETS / SKID
- X — SEATING
- C — COACH

NOTES

1. TENSA BARRIERS / METAL CROWD BARRIERS REQUIRED
2. OFFICIALS SEATING AREAS DENOTED BY 'X'.
3. APPROX. 20 ADDITIONAL SEATS REQUIRED PER TATAMI.
4. APPROX. 3 TABLES PER TATAMI.
5. ADDITIONAL TABLE REQUIRED AT EACH FIRST AID STATION
6. POWER DISTRIBUTION PLACEMENT IS SUGGESTED - TBC WITH VENUE

Location	Arena all seating		
Project			
Title			
Scale	1:200 A1	**Date**	
No.		**Rev No.**	0