




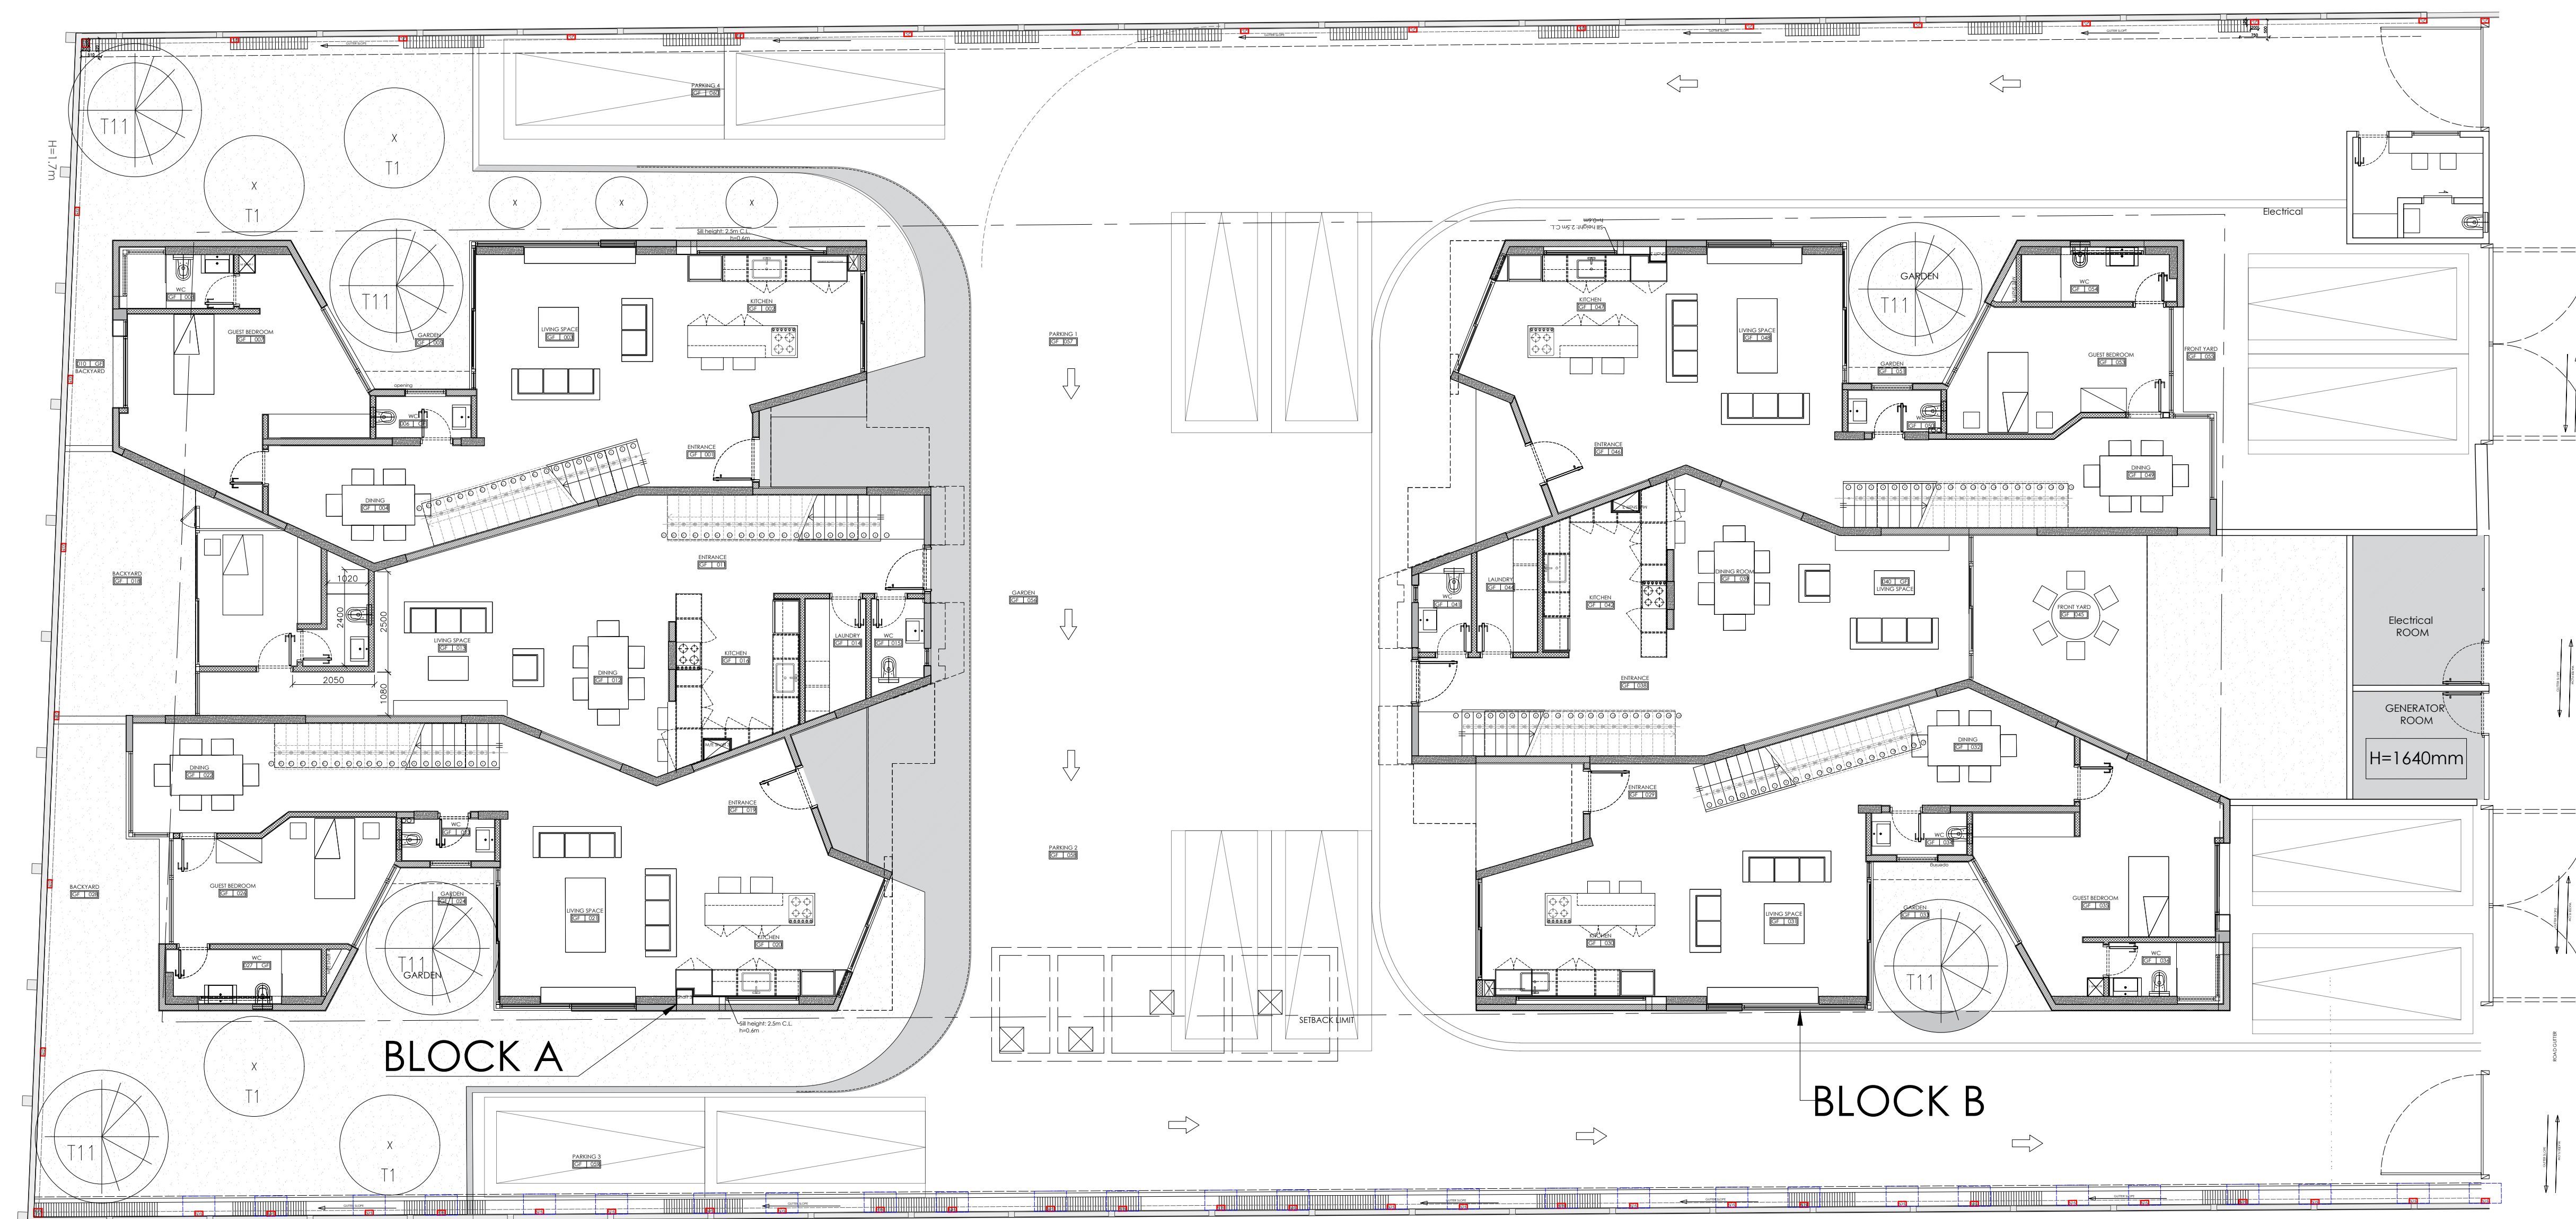

GROUND FLOOR PLAN

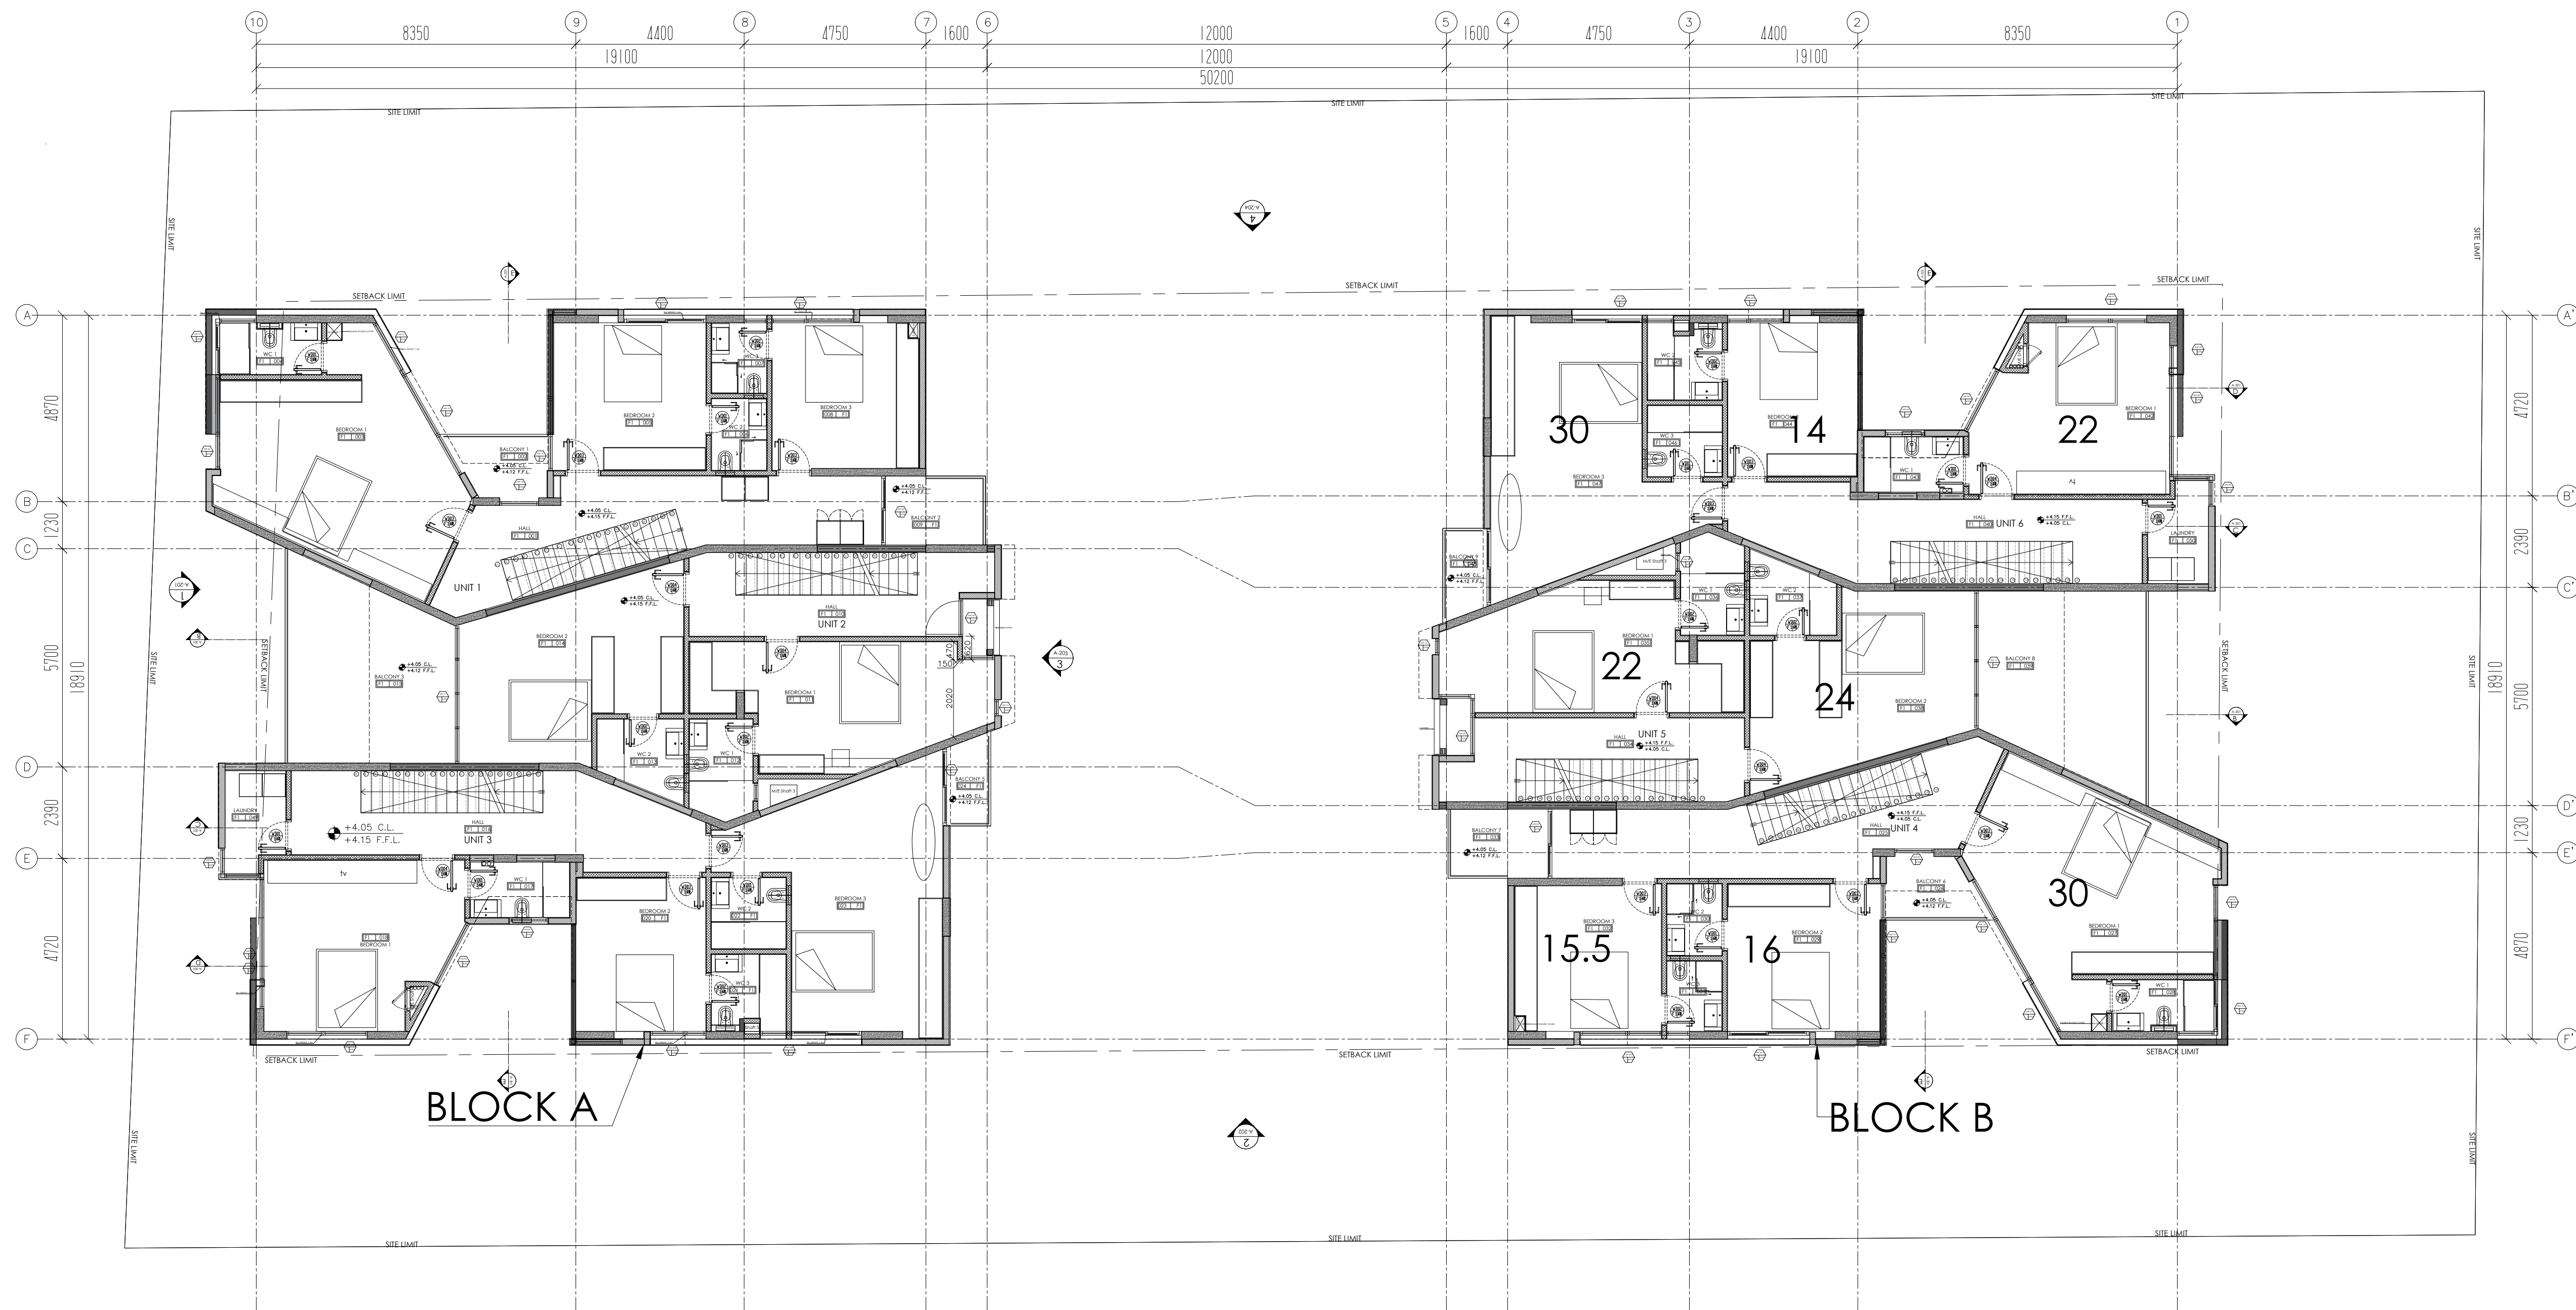

FIRST FLOOR PLAN

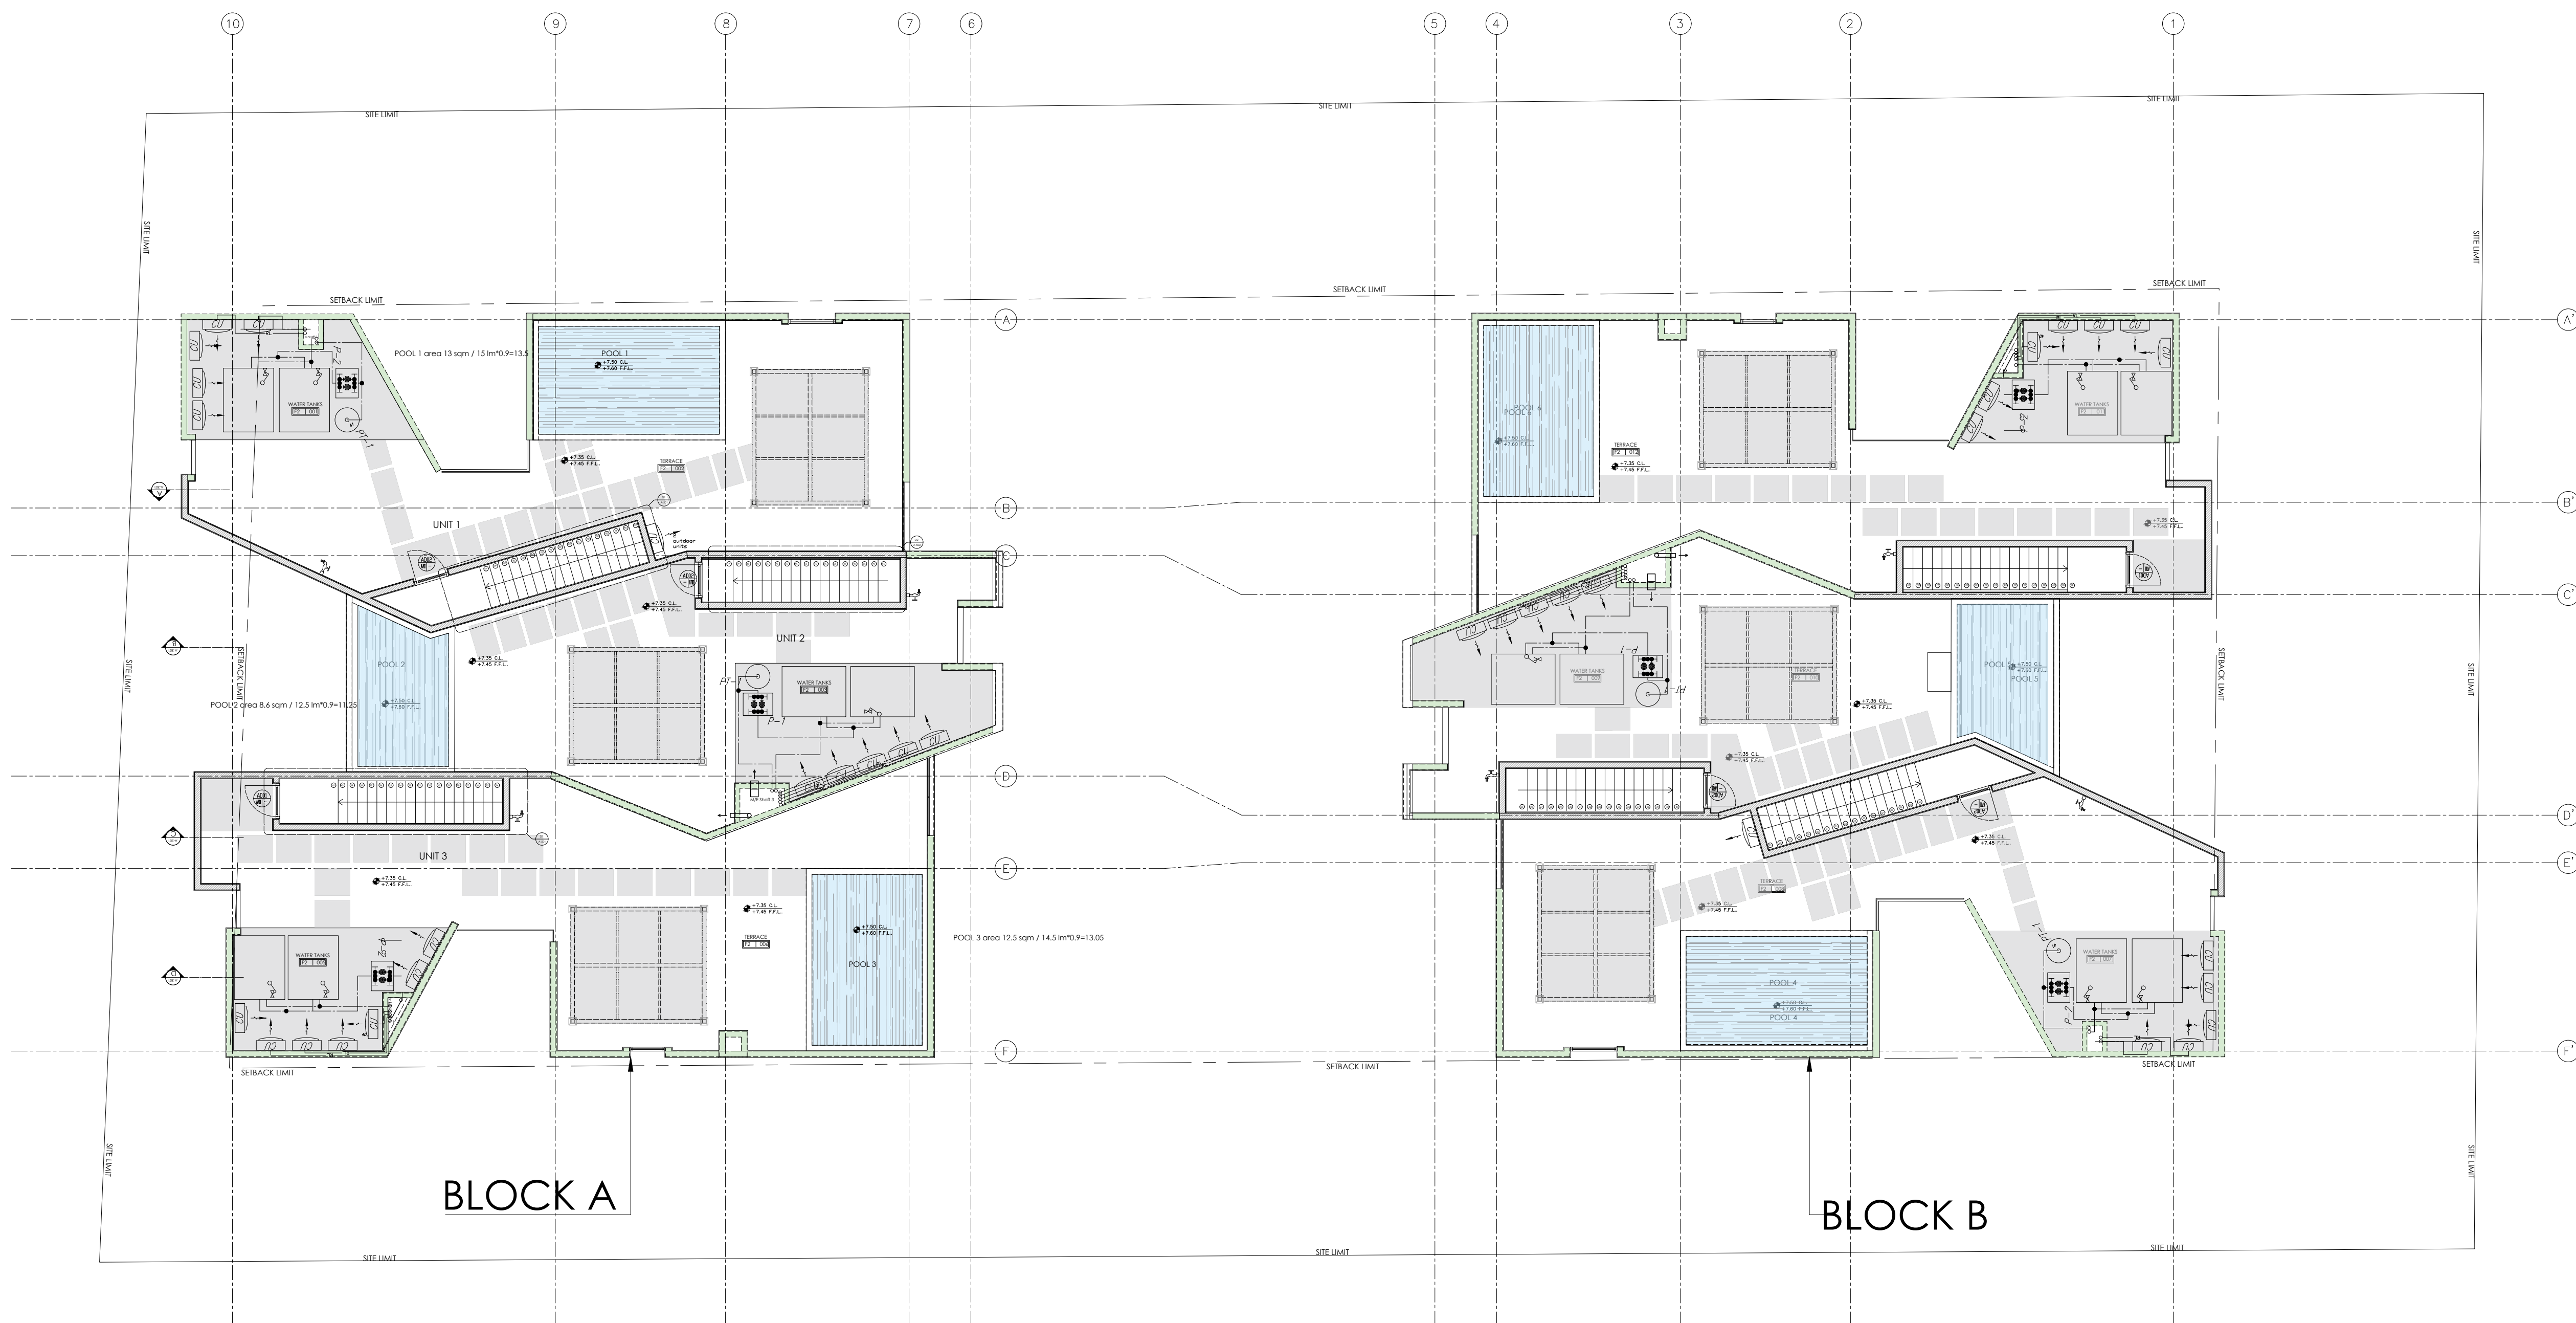

ROOF PLAN